




Woodland Walk Overall Route Plan (drawing scale 1:1000 @A1)

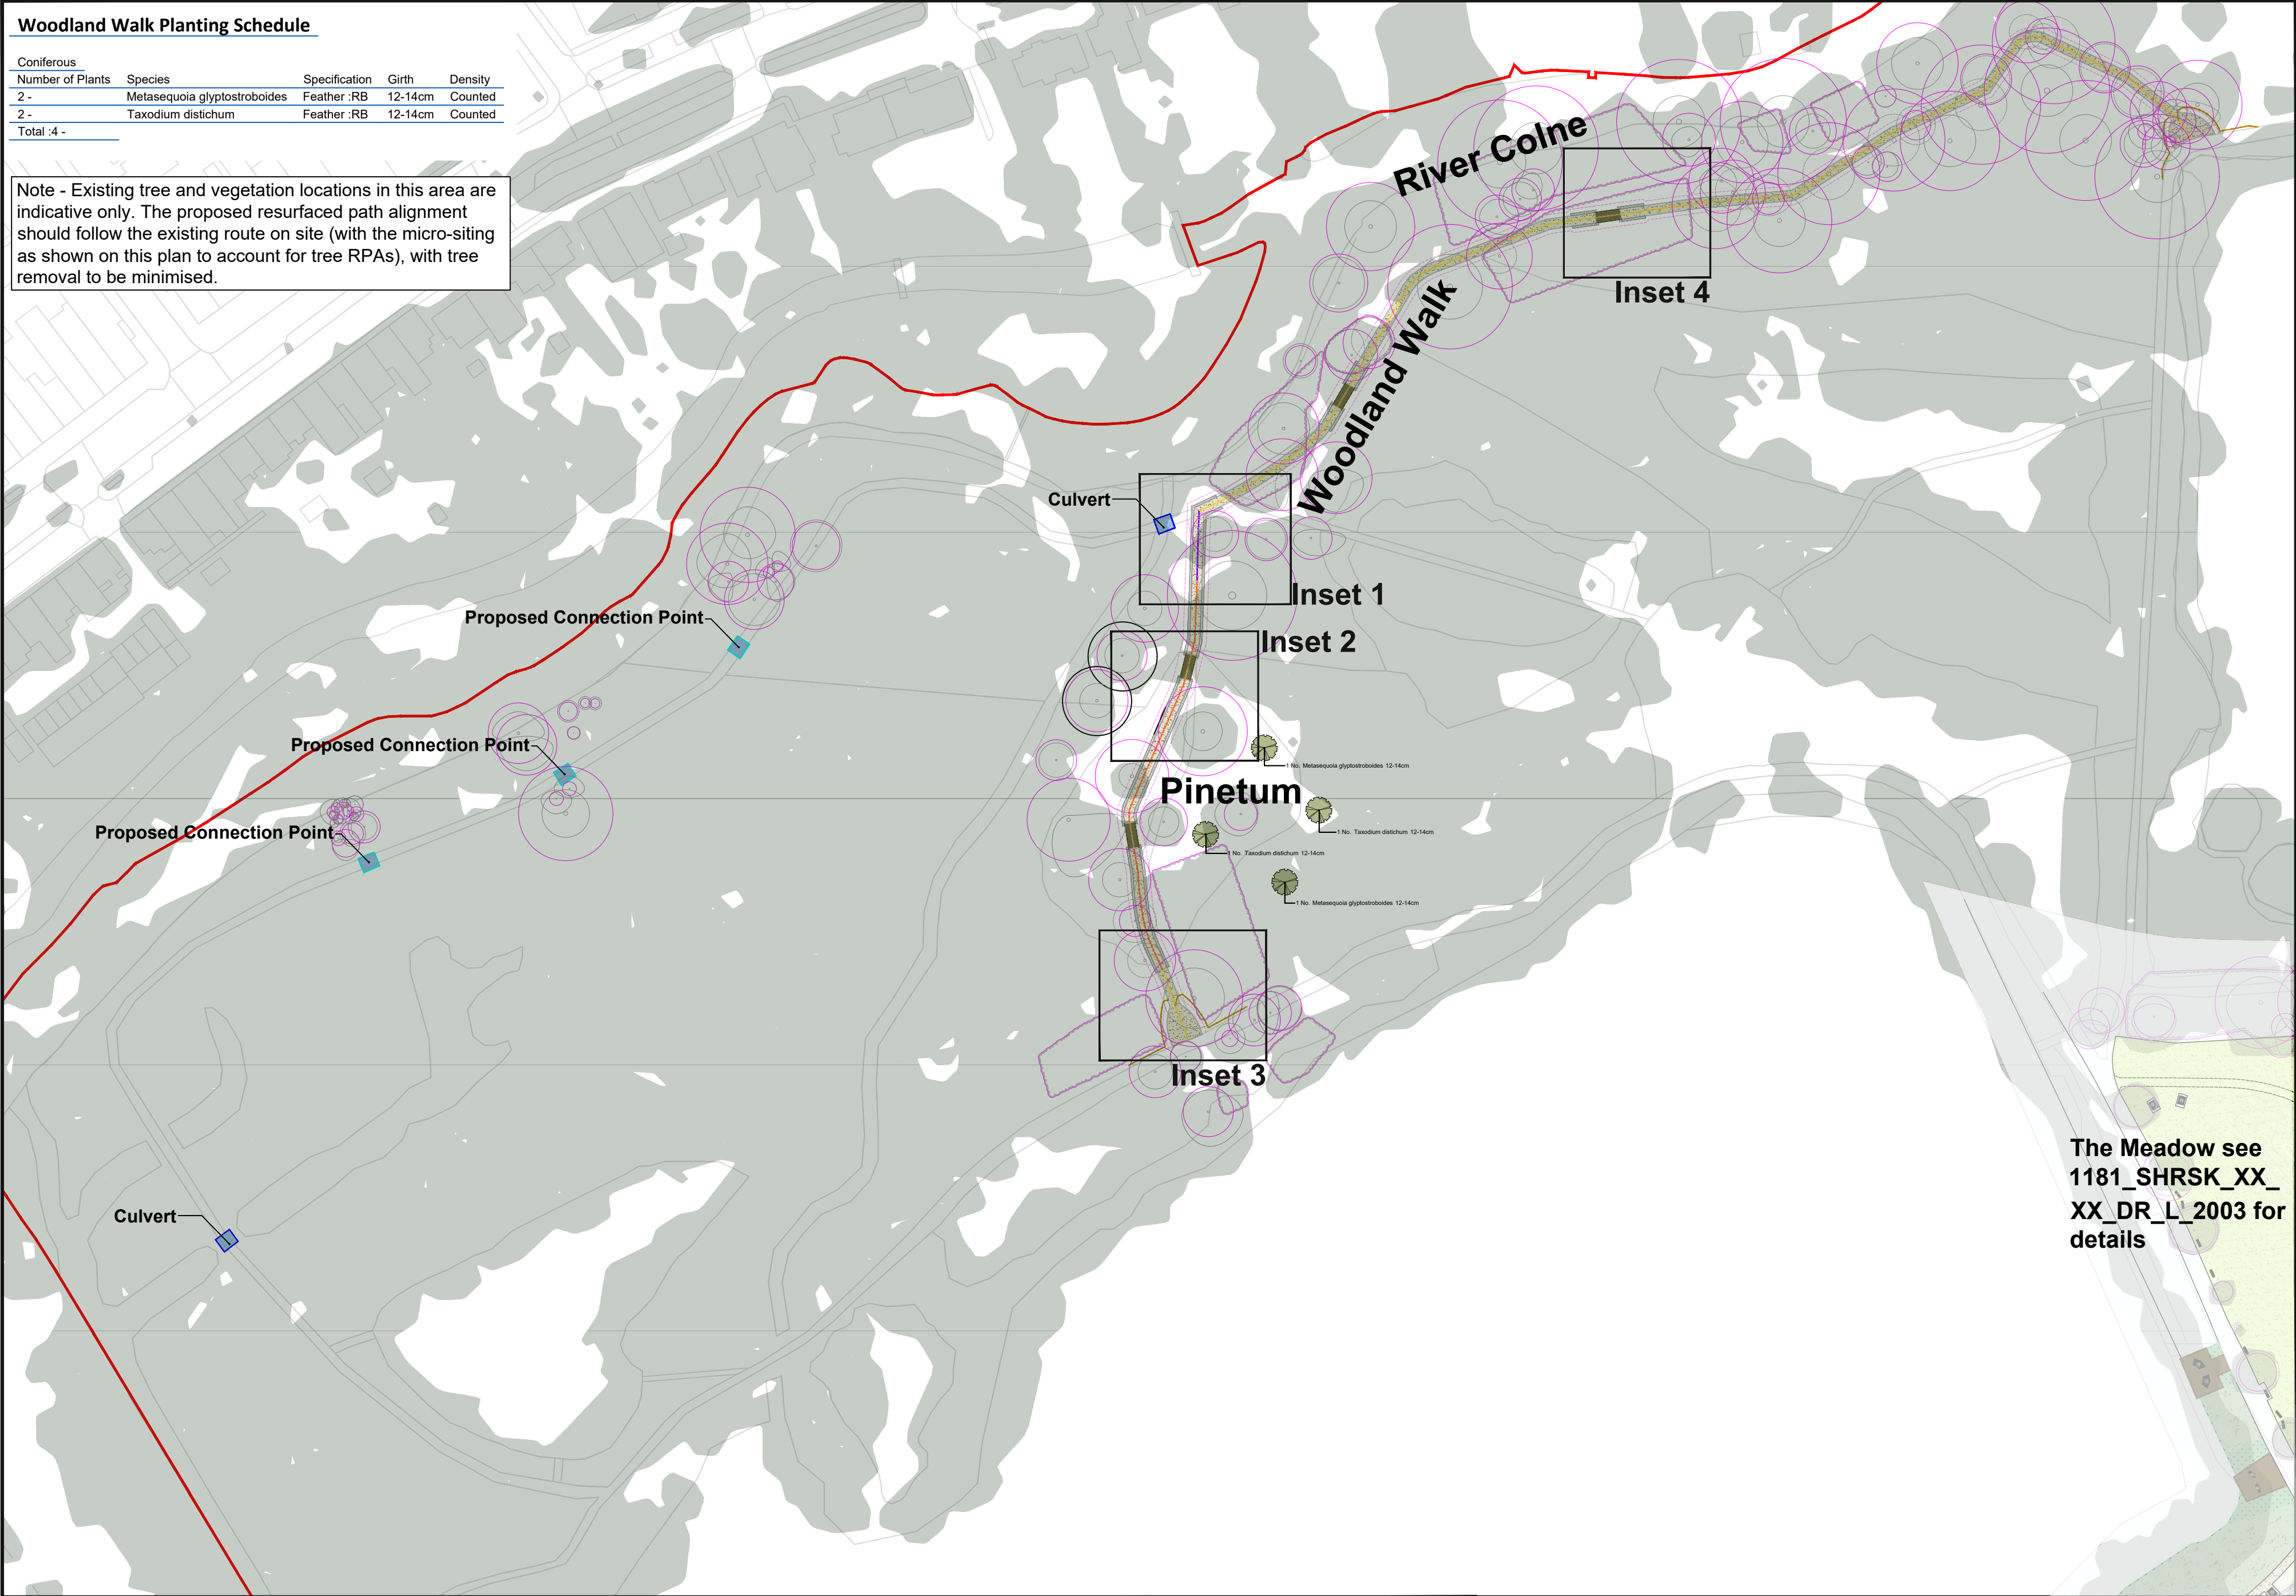



S1-Elevated Path Section (drawing scale 1:100 @A1)

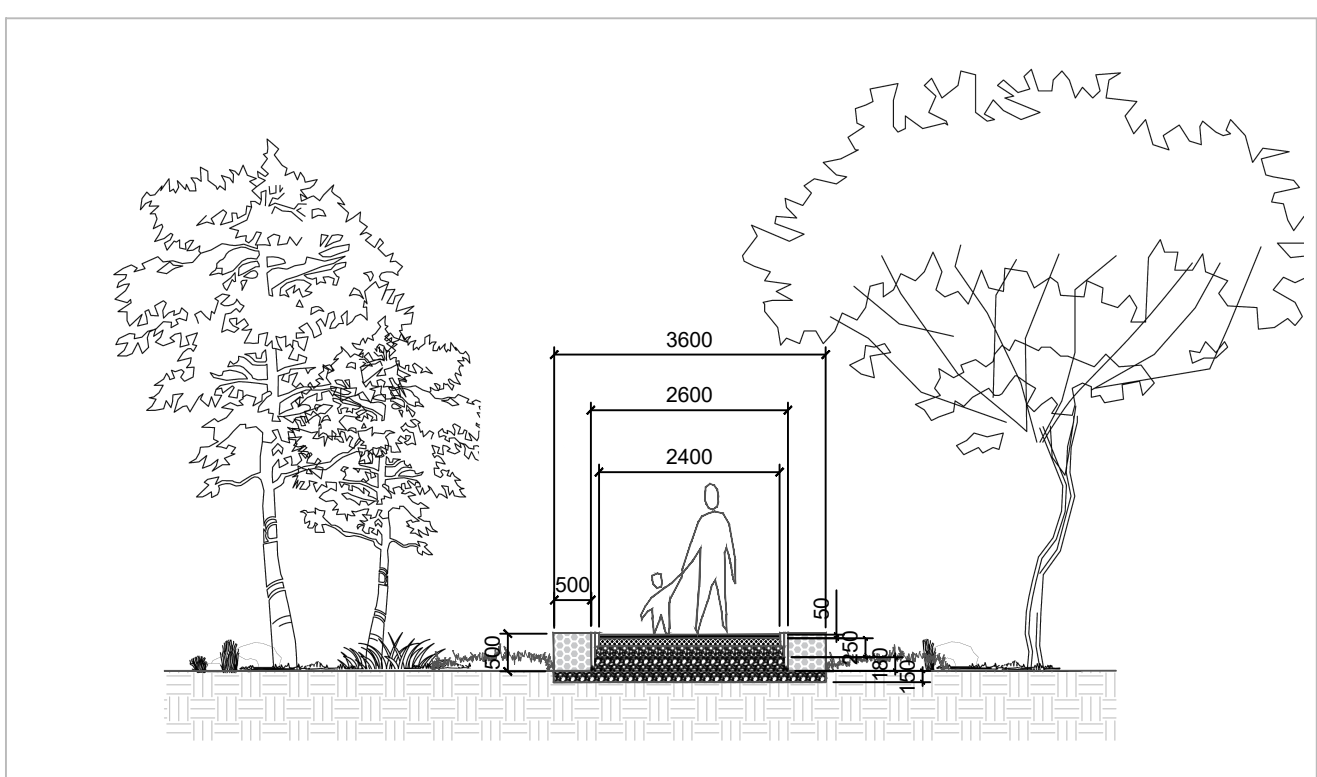

S2-Resurfaced Path Section (drawing scale 1:100 @A1)

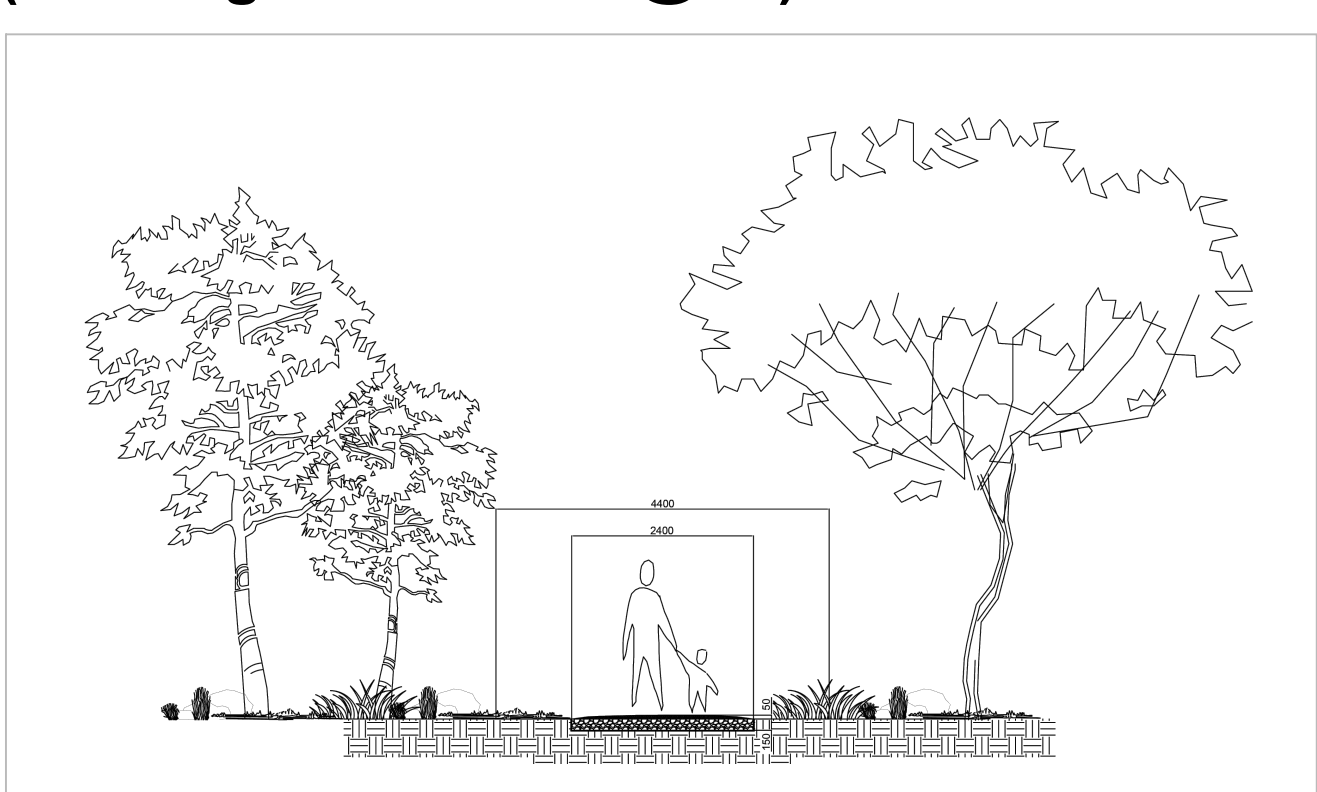

S3-Bridge Section (drawing scale 1:100 @A1)

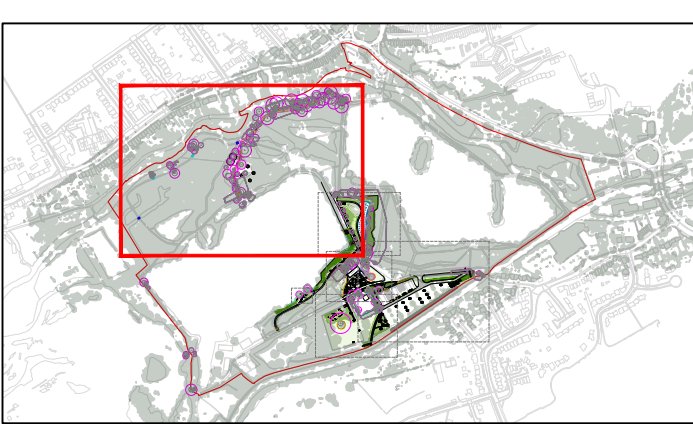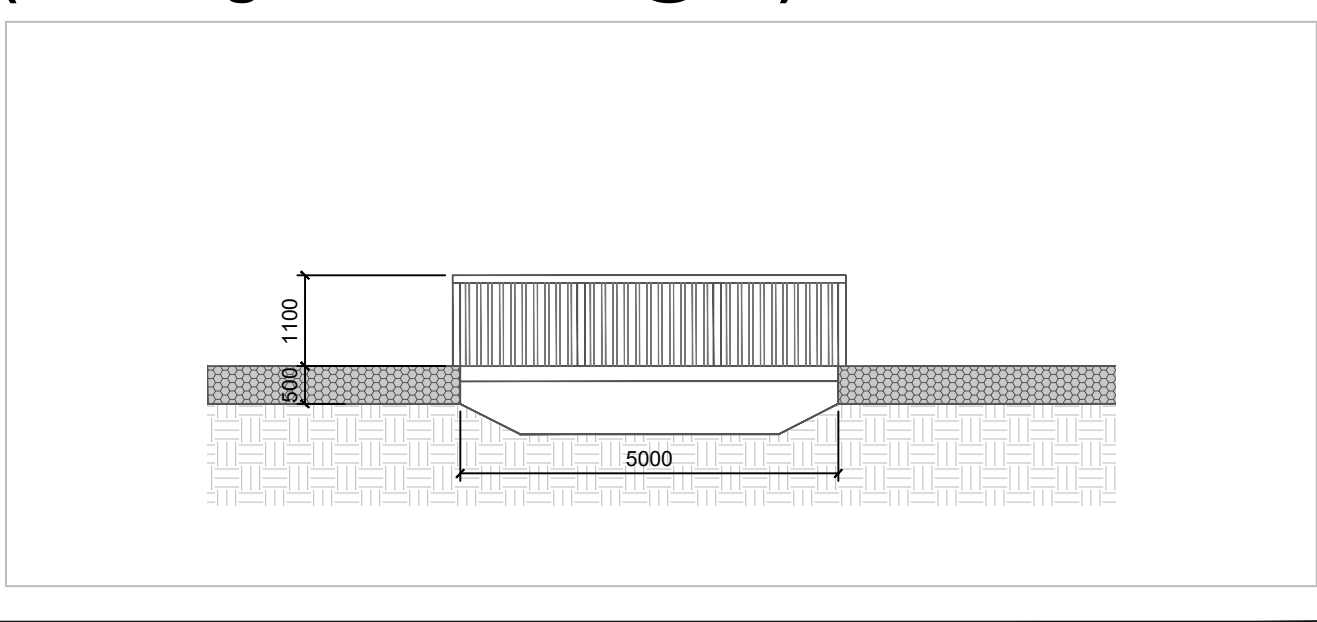

GENERAL NOTES

Do not scale from this drawing.

Only work to written dimensions.

Drawing is for planning purposes only not for construction.

All site dimensions shall be verified by the Contractor on site prior to commencing any works.

All contractors should ascertain the location of all underground services/utilities before undertaking any work and conflicts resolved.

It is assumed all work will be carried out by an experienced competent contractor working to an approved method statement.

RESIDUAL DESIGN HAZARDS

This information has been collated as part of the CDM Regulations, and identifies hazards and risks associated with the design proposals

- KEY**
- Site Boundary
 - Elevated Path Route
 - Resurfaced Path Route
 - Resurfaced Path Route (with gabion)
 - Vegetation Clearance Boundary
 - Existing trees and hedgerow to be retained and protected, with root protection area (RPA)
 - Existing trees and hedgerow to be removed

PROPOSED SOFT LANDSCAPE

- Proposed Coniferous tree (See Planting Schedule for Specification)

HARD LANDSCAPE

- Unbound Surface

- FURNITURE AND OTHER FEATURES**
- Proposed Bridge with hand rail and gabion abutments
 - Gabion Wall
 - Composite Handrail
 - Rustic Chestnut Post and Rail Fencing
 - Chestnut Fencing Gate
 - Existing Culvert - Connection Point
 - Proposed Connection Point

Note: The site contains asbestos containing materials (ACM) across the site. The wet woodland area contains known depositions of asbestos containing material (ACM) and they may be present in this works location. Refer to the site-wide Asbestos Management Plan.

06	28/03/25	Minor update	ML	AT	AT
05	28/03/25	Minor update	ML	AT	AT
04	09/07/25	Bridge updated	ML	AT	AT
03	09/07/25	Draft	ML	AT	AT
02	15/05/25	Draft	ML	AT	AT
01	29/04/25	Draft	ML	AT	AT
00	27/03/25	Draft	ML	AT	AT

Rev.	Date	Amendment	Drawn	Chkd.	Appd.
------	------	-----------	-------	-------	-------



18 Frogmore Road
Hemel Hempstead
HP3 9RT

Tel: +44 (0) 1442 437 500
Web: www.rskgroup.com

Client

Three Rivers District Council

Project Title

Rickmansworth Aquadrome
Landscape and Environmental
Design Project

Drawing Title

General Arrangement Plan
- Woodland Walk


Drawn	Date	Checked	Date	Approved	Date
ML	27/03/26	AT	27/03/27	AT	27/03/27
Scale	Orig Size	Status	PLANNING		

Drawing No.
1181_SHRSK_XX_XX_DR_L_2006


Rev.
06

File Path
1181/05/04


Inset 1 (drawing scale 1:200 @A1)

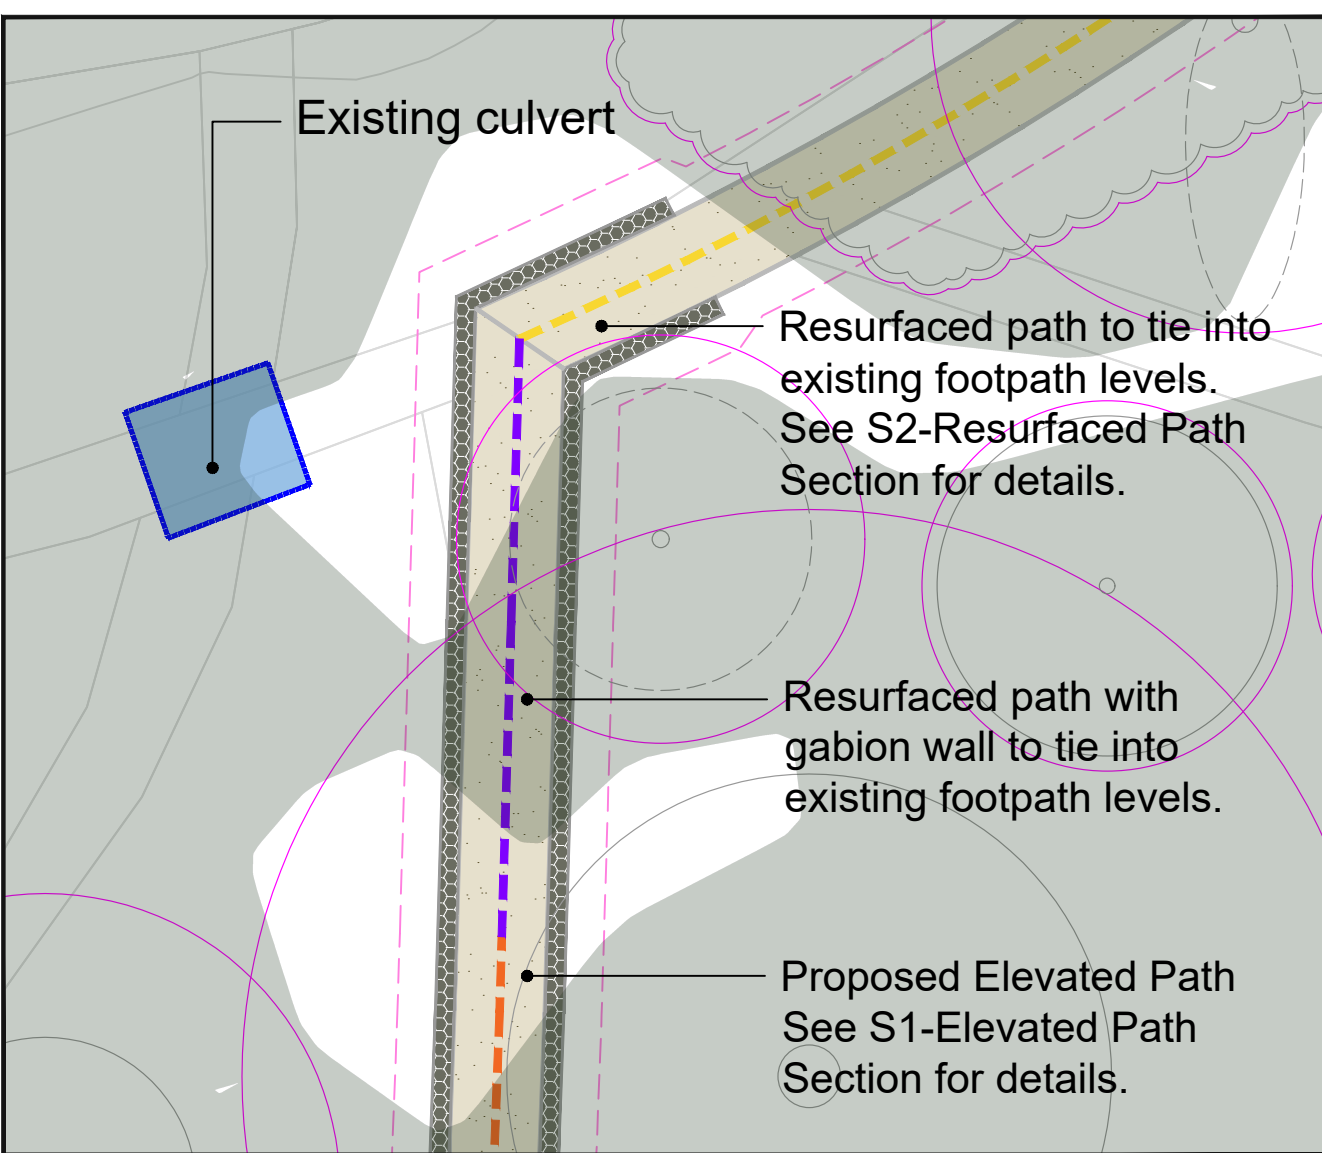

Inset 2 (drawing scale 1:200 @A1)

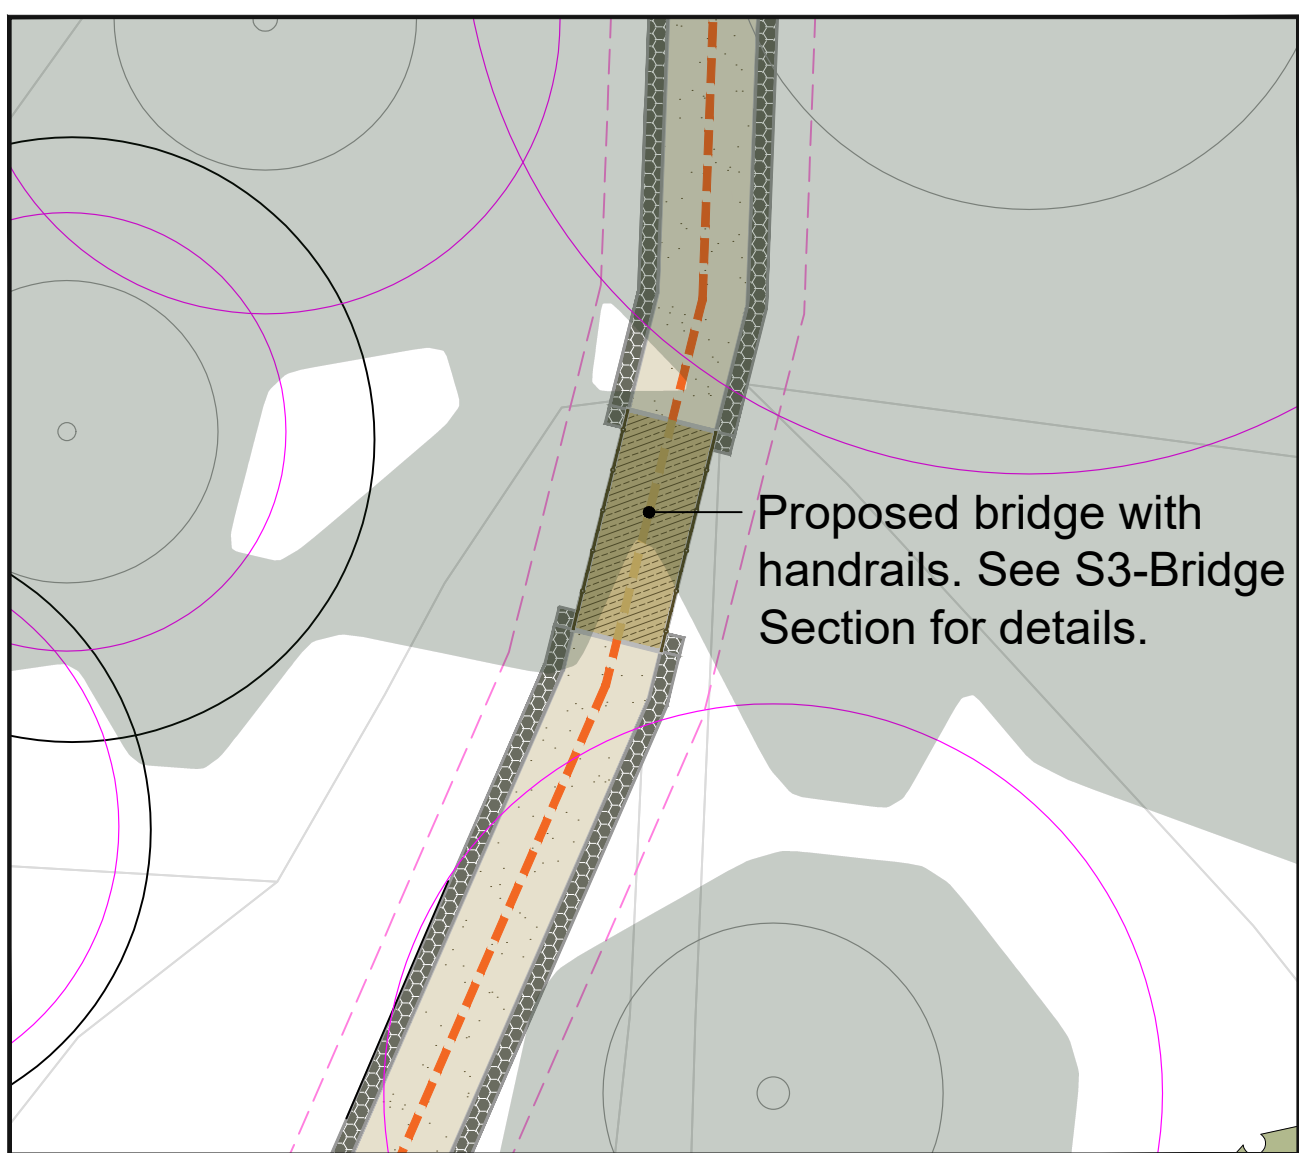

Inset 3 (drawing scale 1:200 @A1)

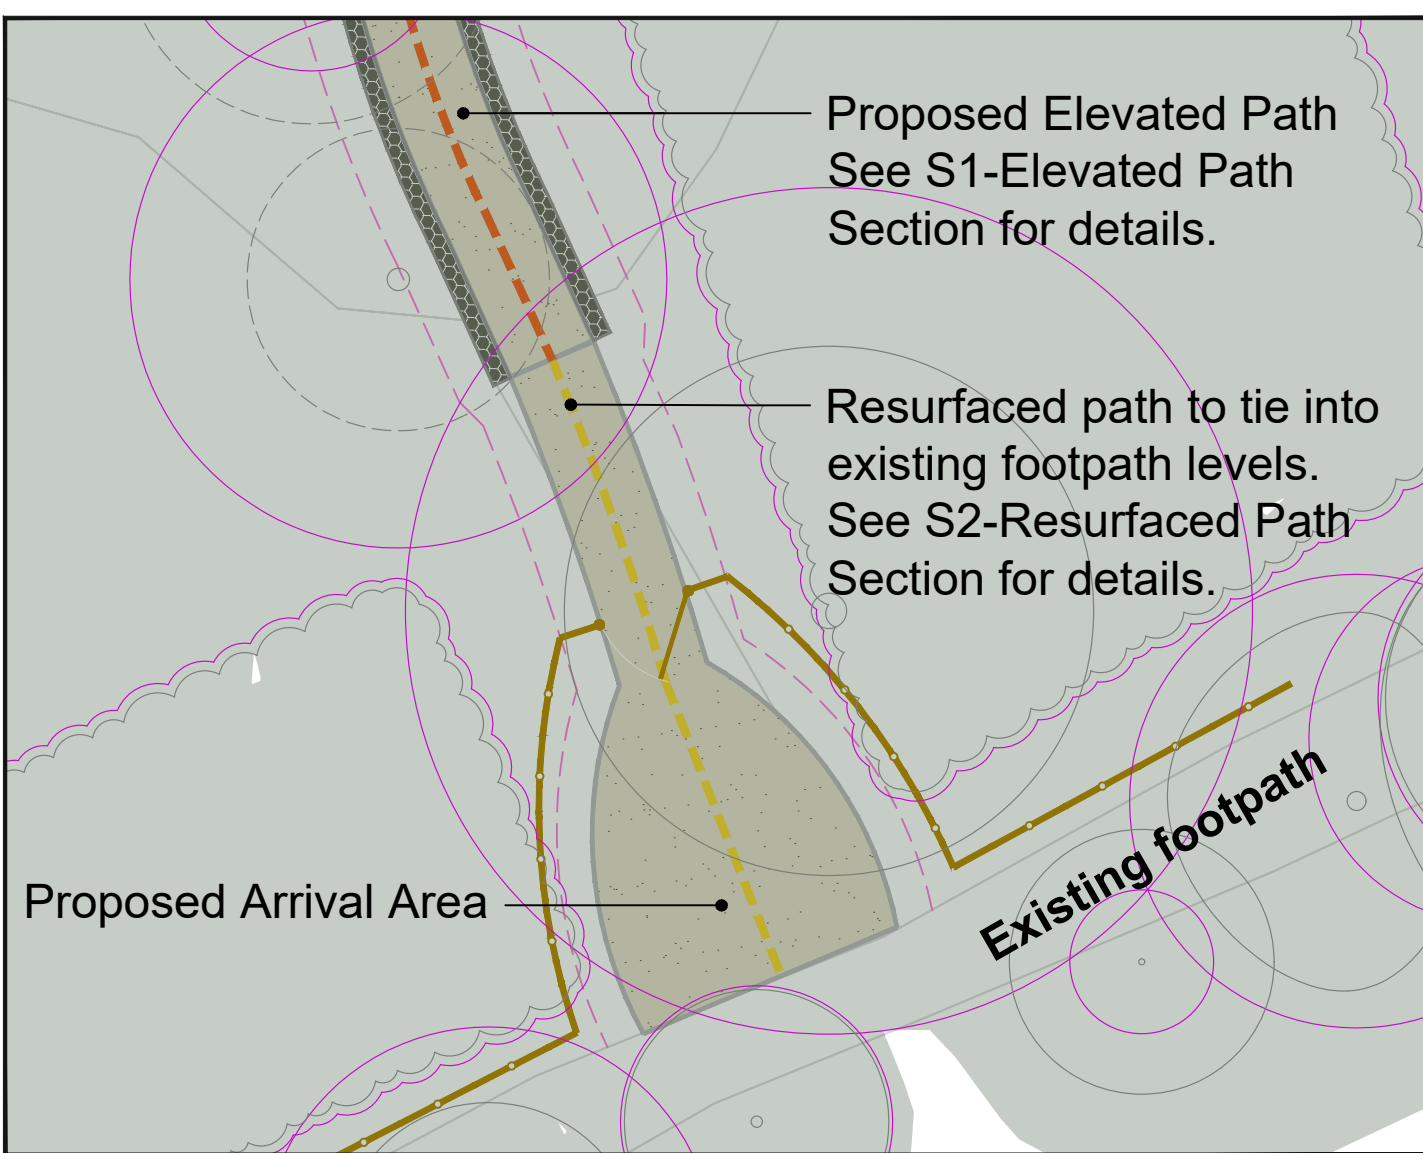

Inset 4 (drawing scale 1:200 @A1)

